
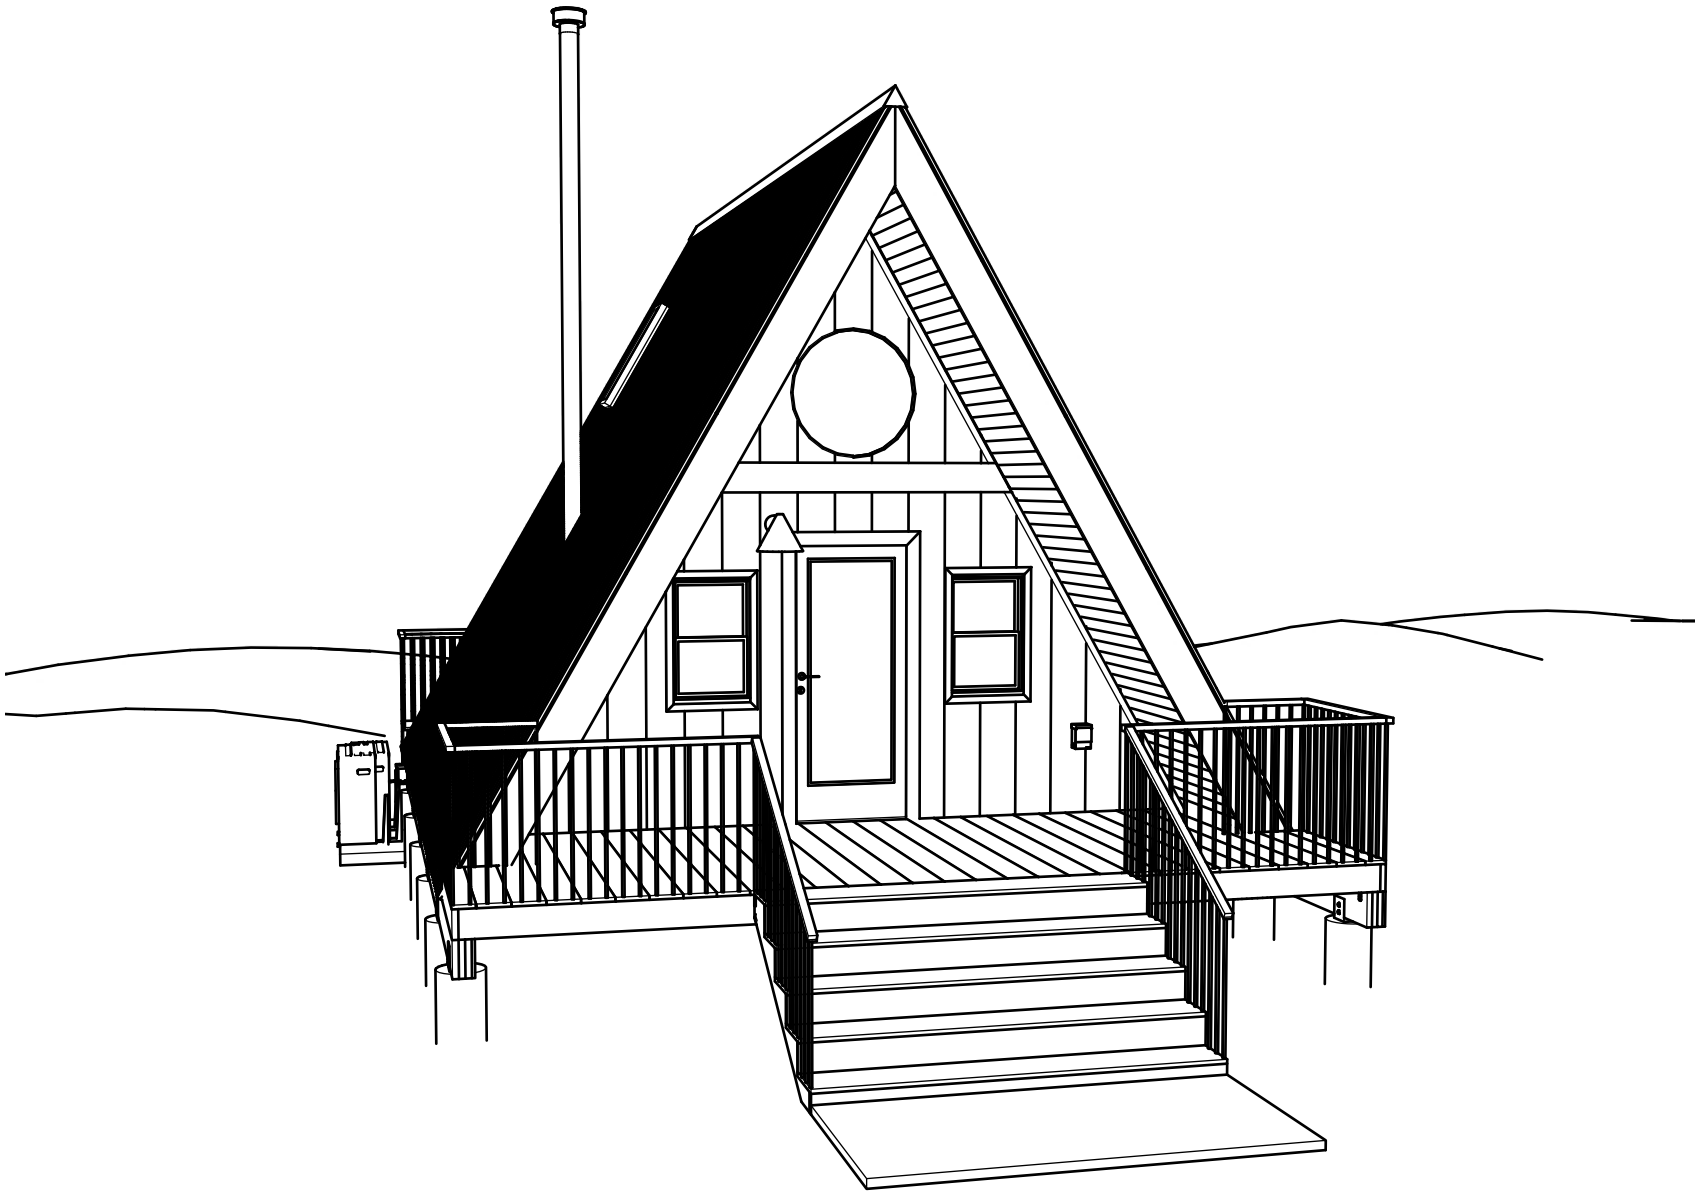


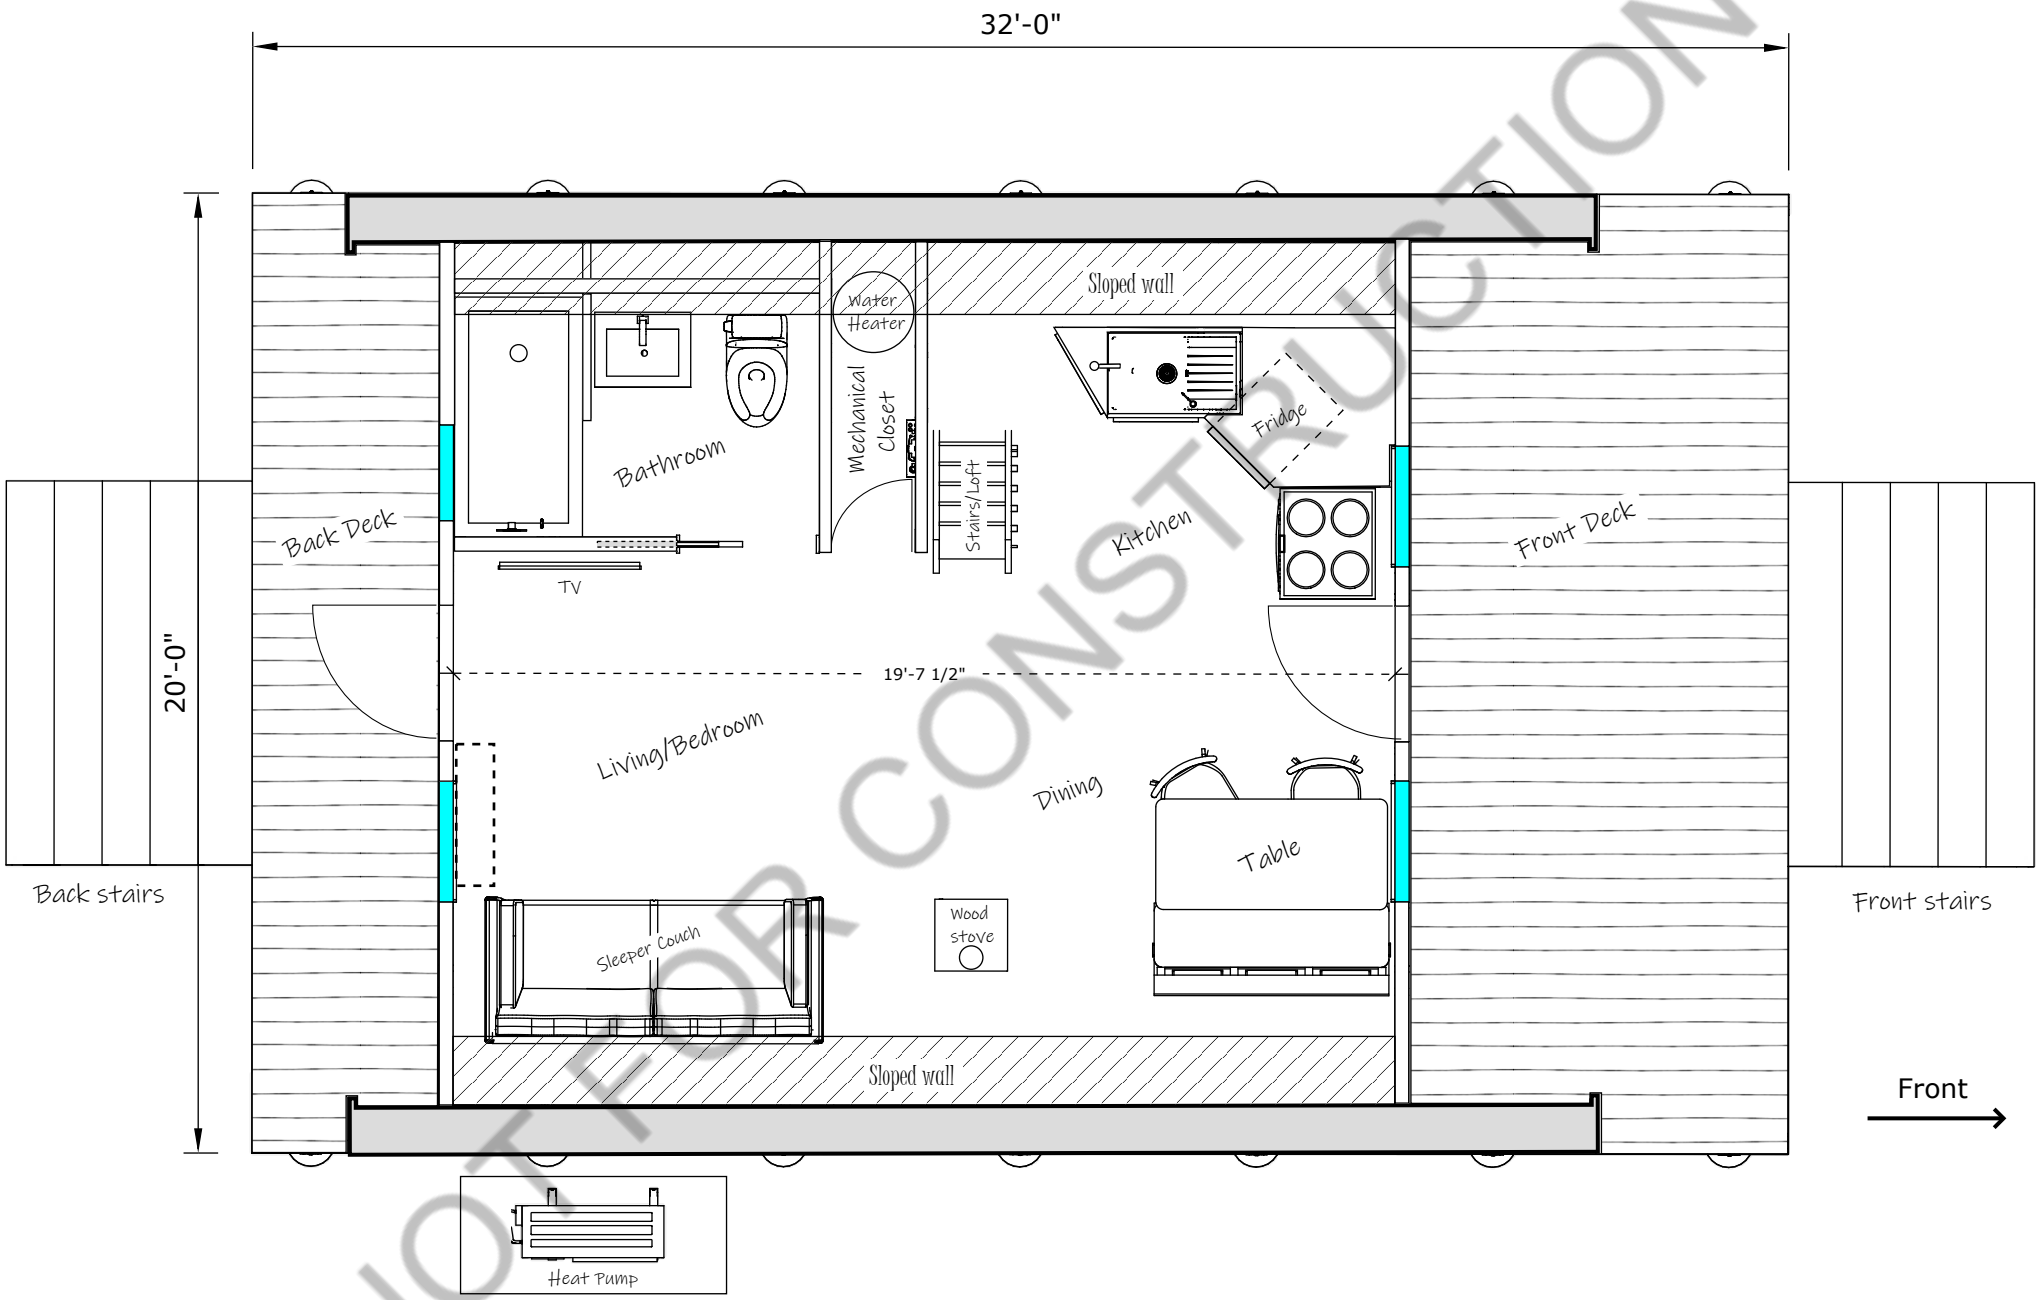


NOT FOR CONSTRUCTION

D
1

Floor Plan

Scale = 1/4" = 1'

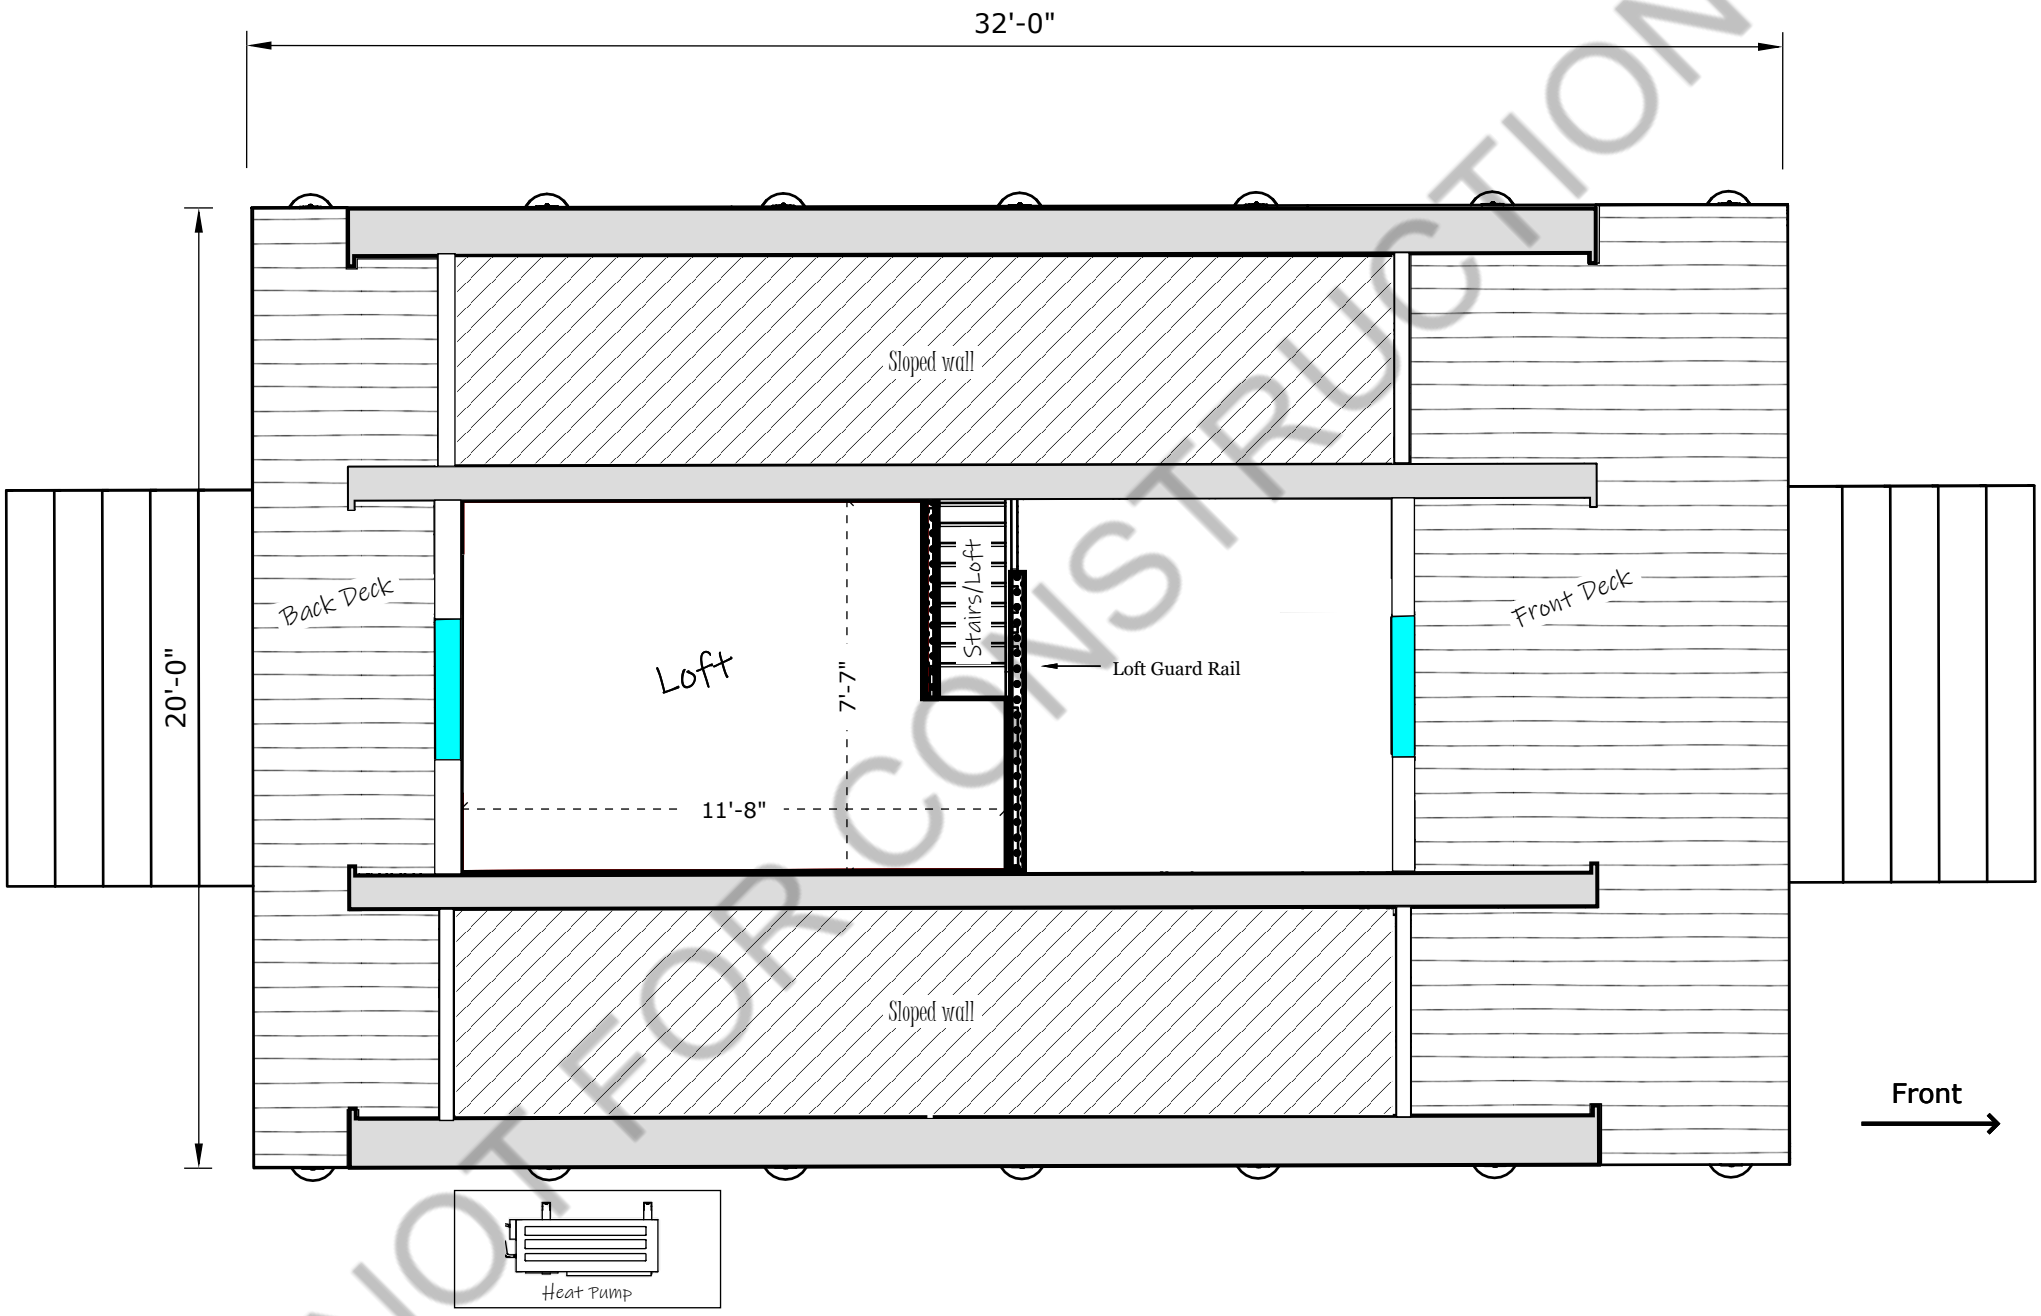


NOT FOR CONSTRUCTION


D
2

Loft Floor Plan


Scale = 1/4" = 1'

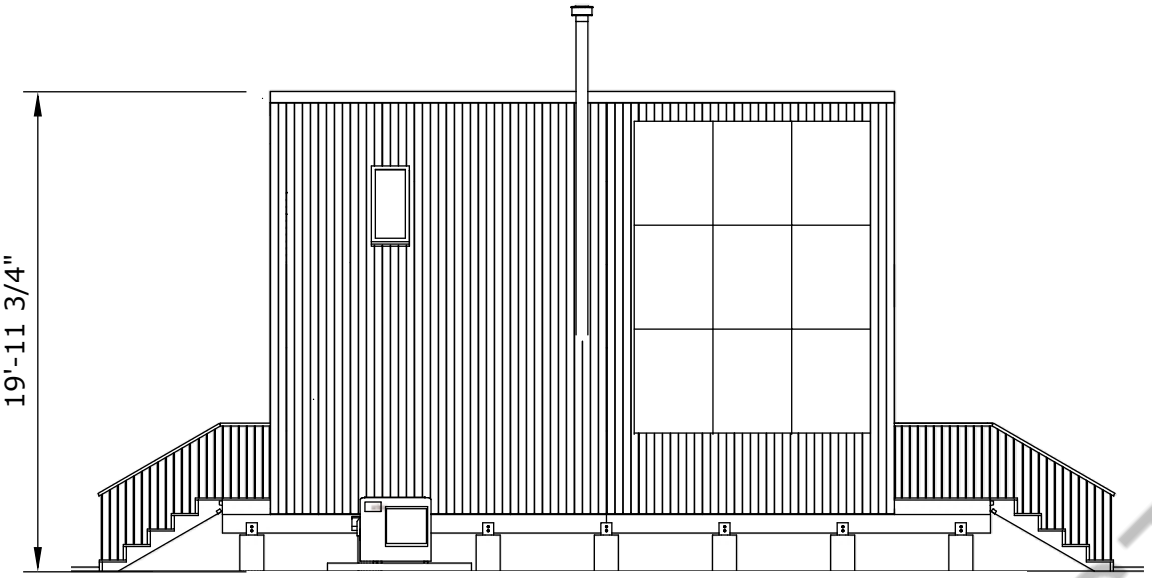


South Elevation

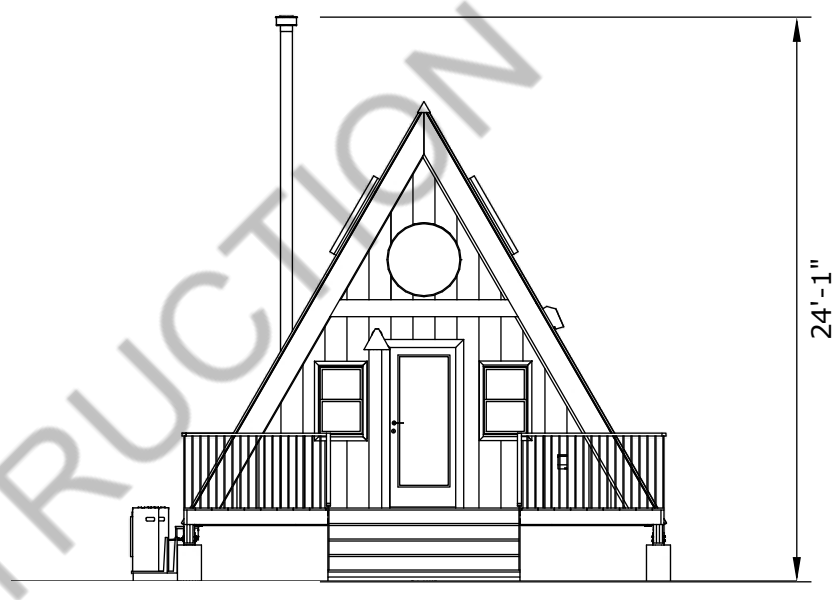

East Elevation

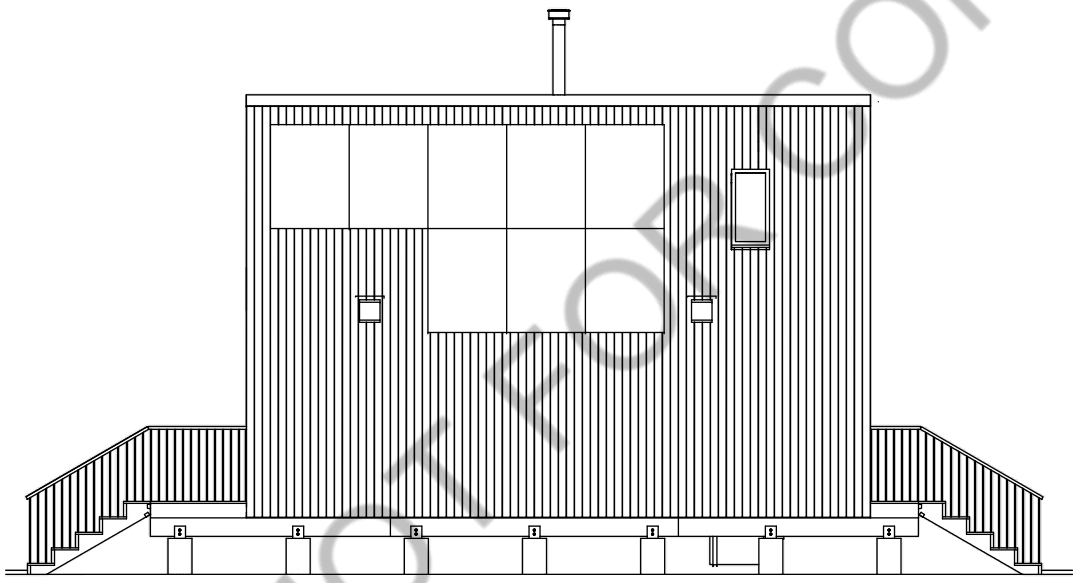

North Elevation

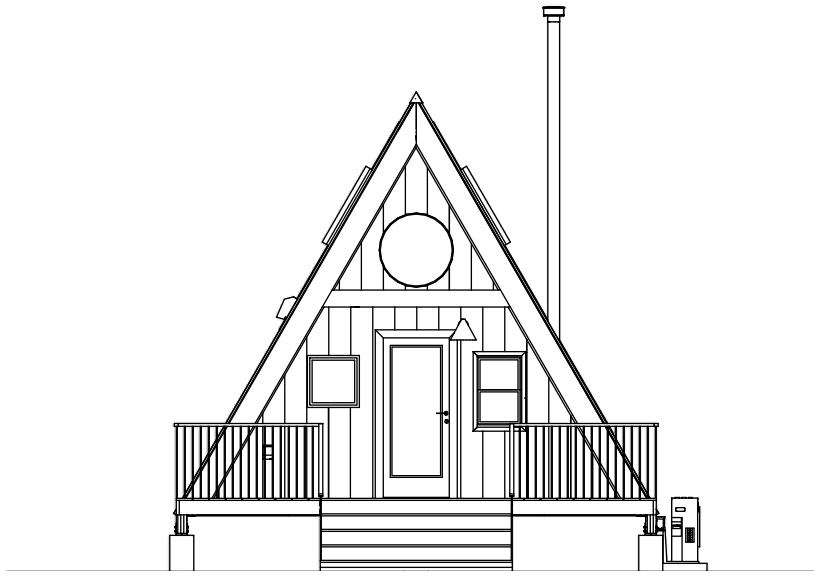

West Elevation

NOT FOR CONSTRUCTION

D
3

Elevation

Scale = 1/8" = 1'