


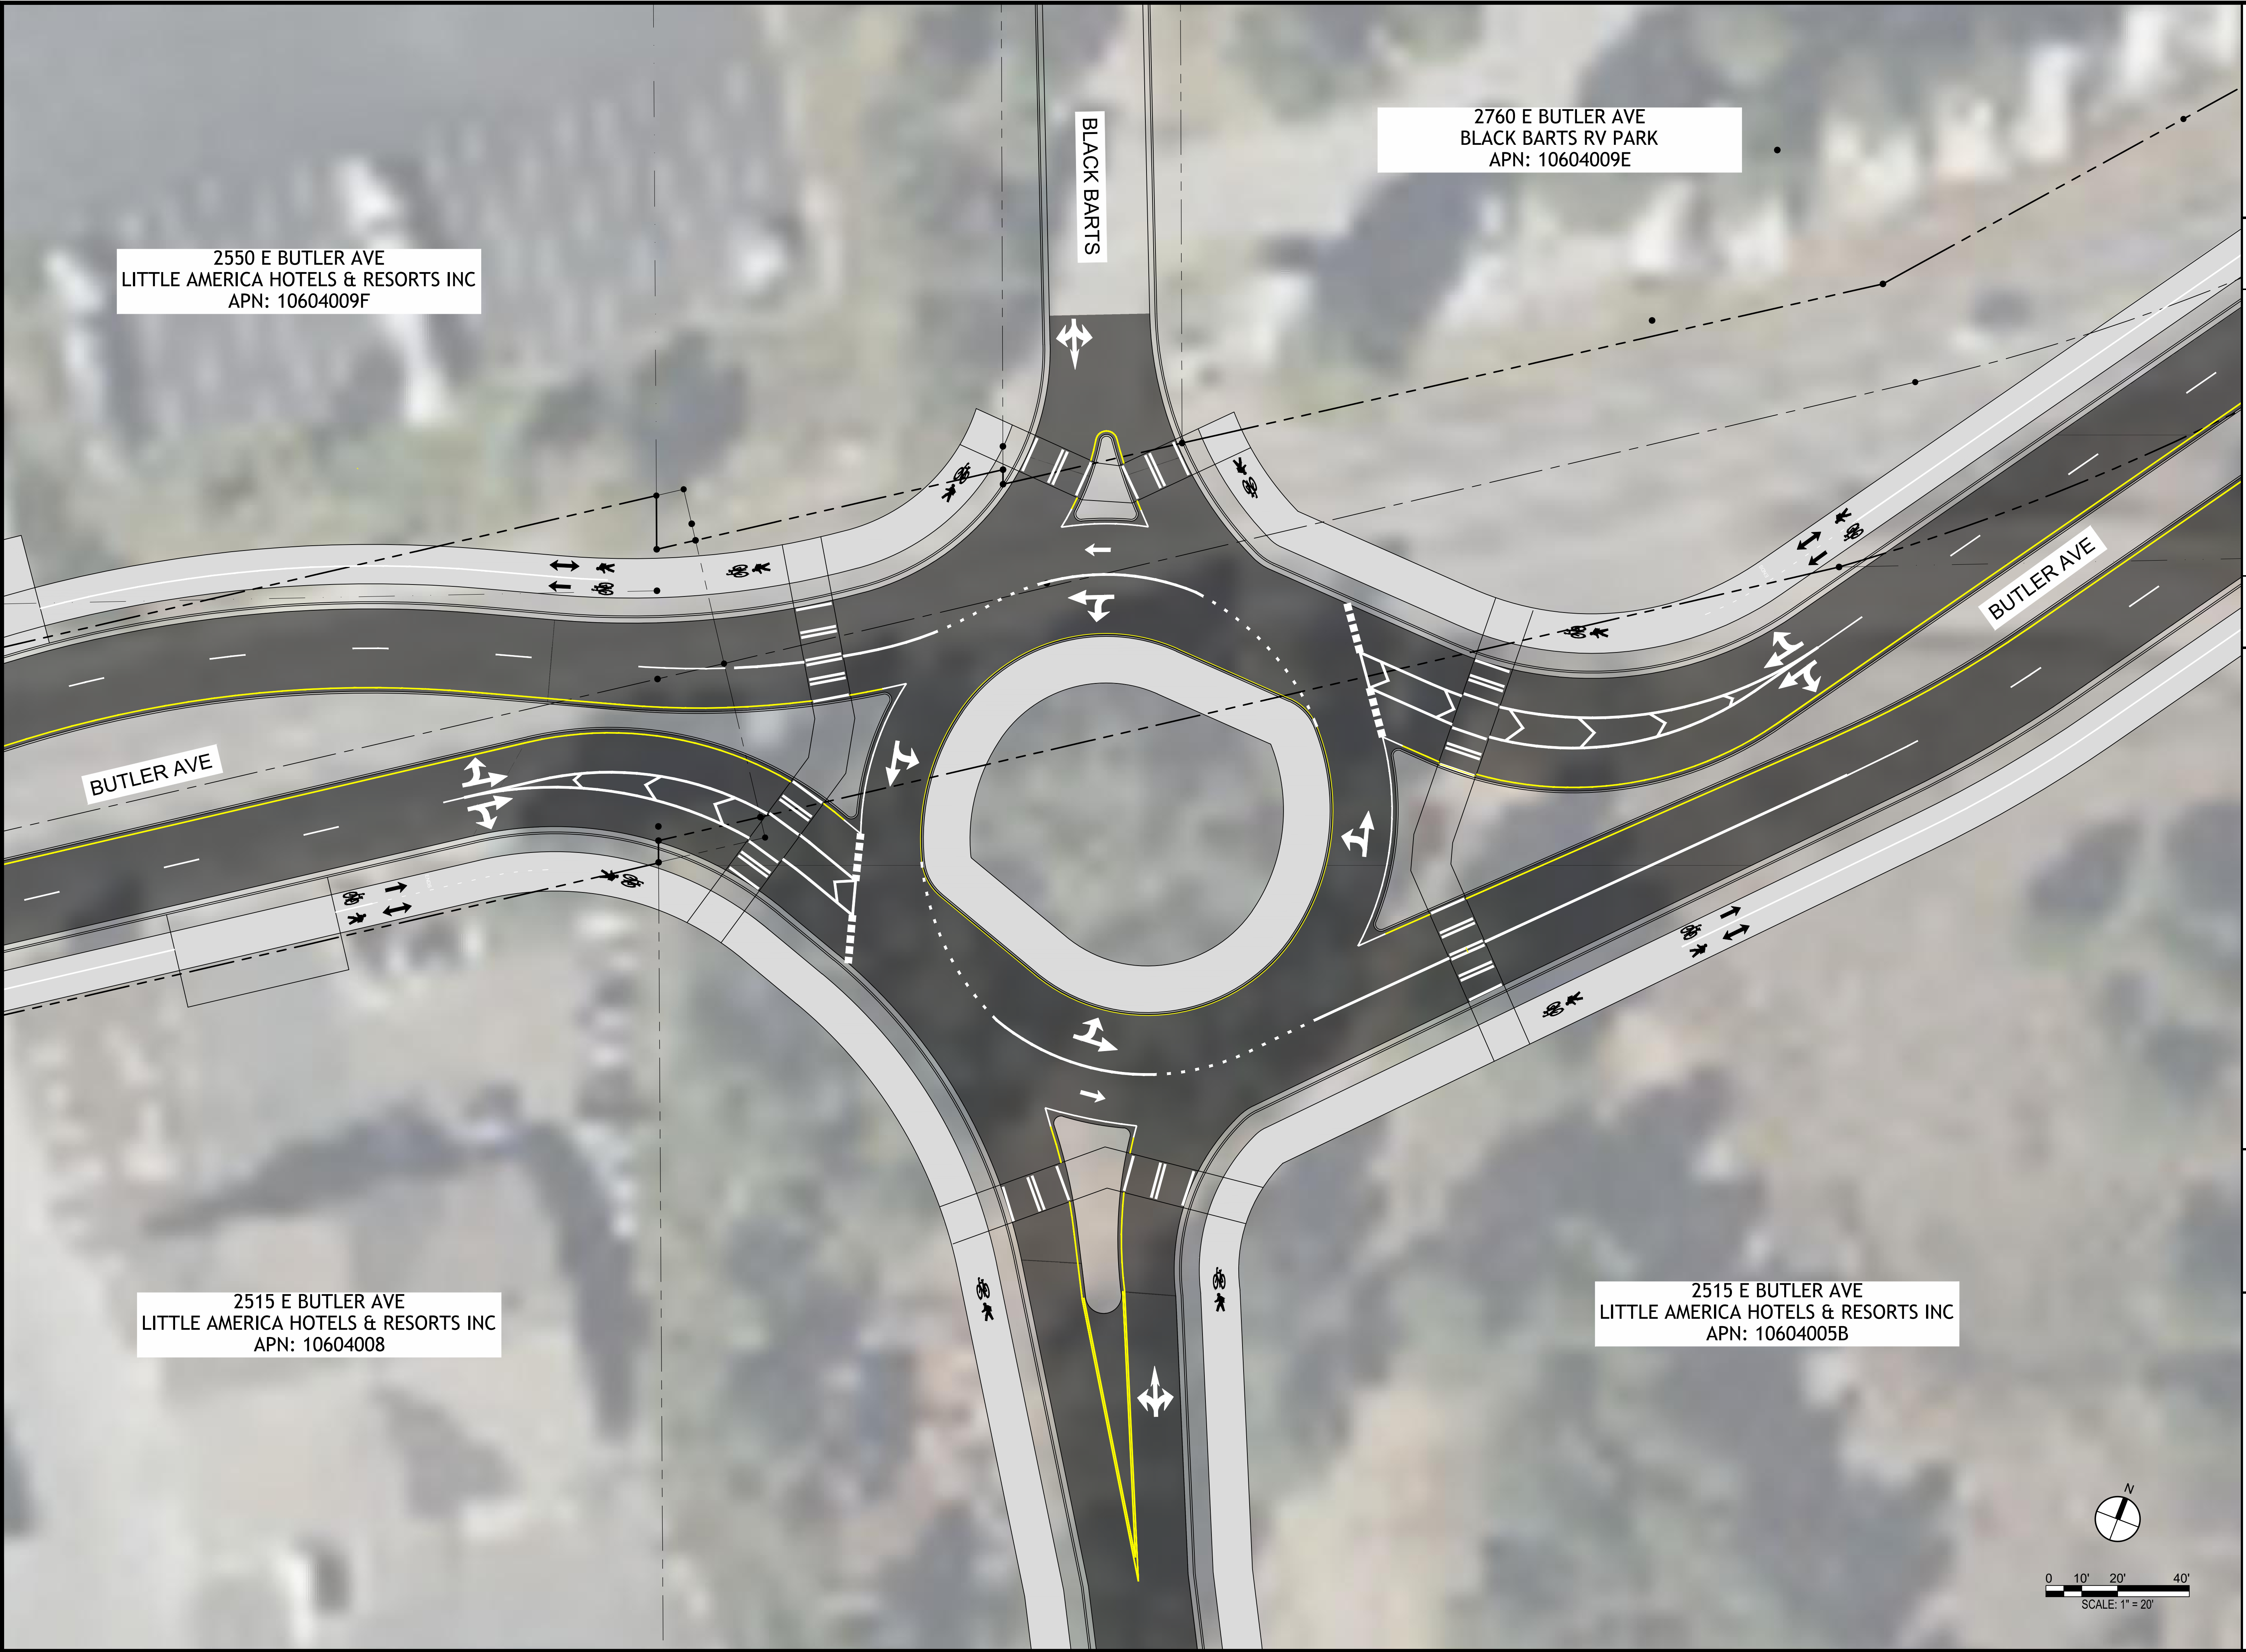


2550 E BUTLER AVE
LITTLE AMERICA HOTELS & RESORTS INC
APN: 10604009F

2760 E BUTLER AVE
BLACK BARTS RV PARK
APN: 10604009E

2515 E BUTLER AVE
LITTLE AMERICA HOTELS & RESORTS INC
APN: 10604008

2515 E BUTLER AVE
LITTLE AMERICA HOTELS & RESORTS INC
APN: 10604005B

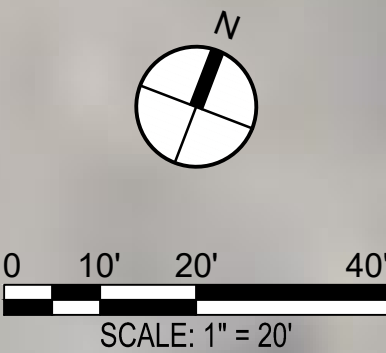

60% Plans
Not for
Construction

CITY OF FLAGSTAFF
BUTLER - FOURTH IMPROVEMENTS

JOB NO: ST1047	BY:	CHECKED:
DATE: APRIL 2026		

BURGESS & NIPLÉ
515 N. Beaver St, Suite 100
Flagstaff, AZ 86001
(928) 774-4046

REVISION	DESCRIPTION	DATE

Contact Arizona 811 at least two full working days before you begin excavation
ARIZONA811
Call 811 or click Arizona811.com